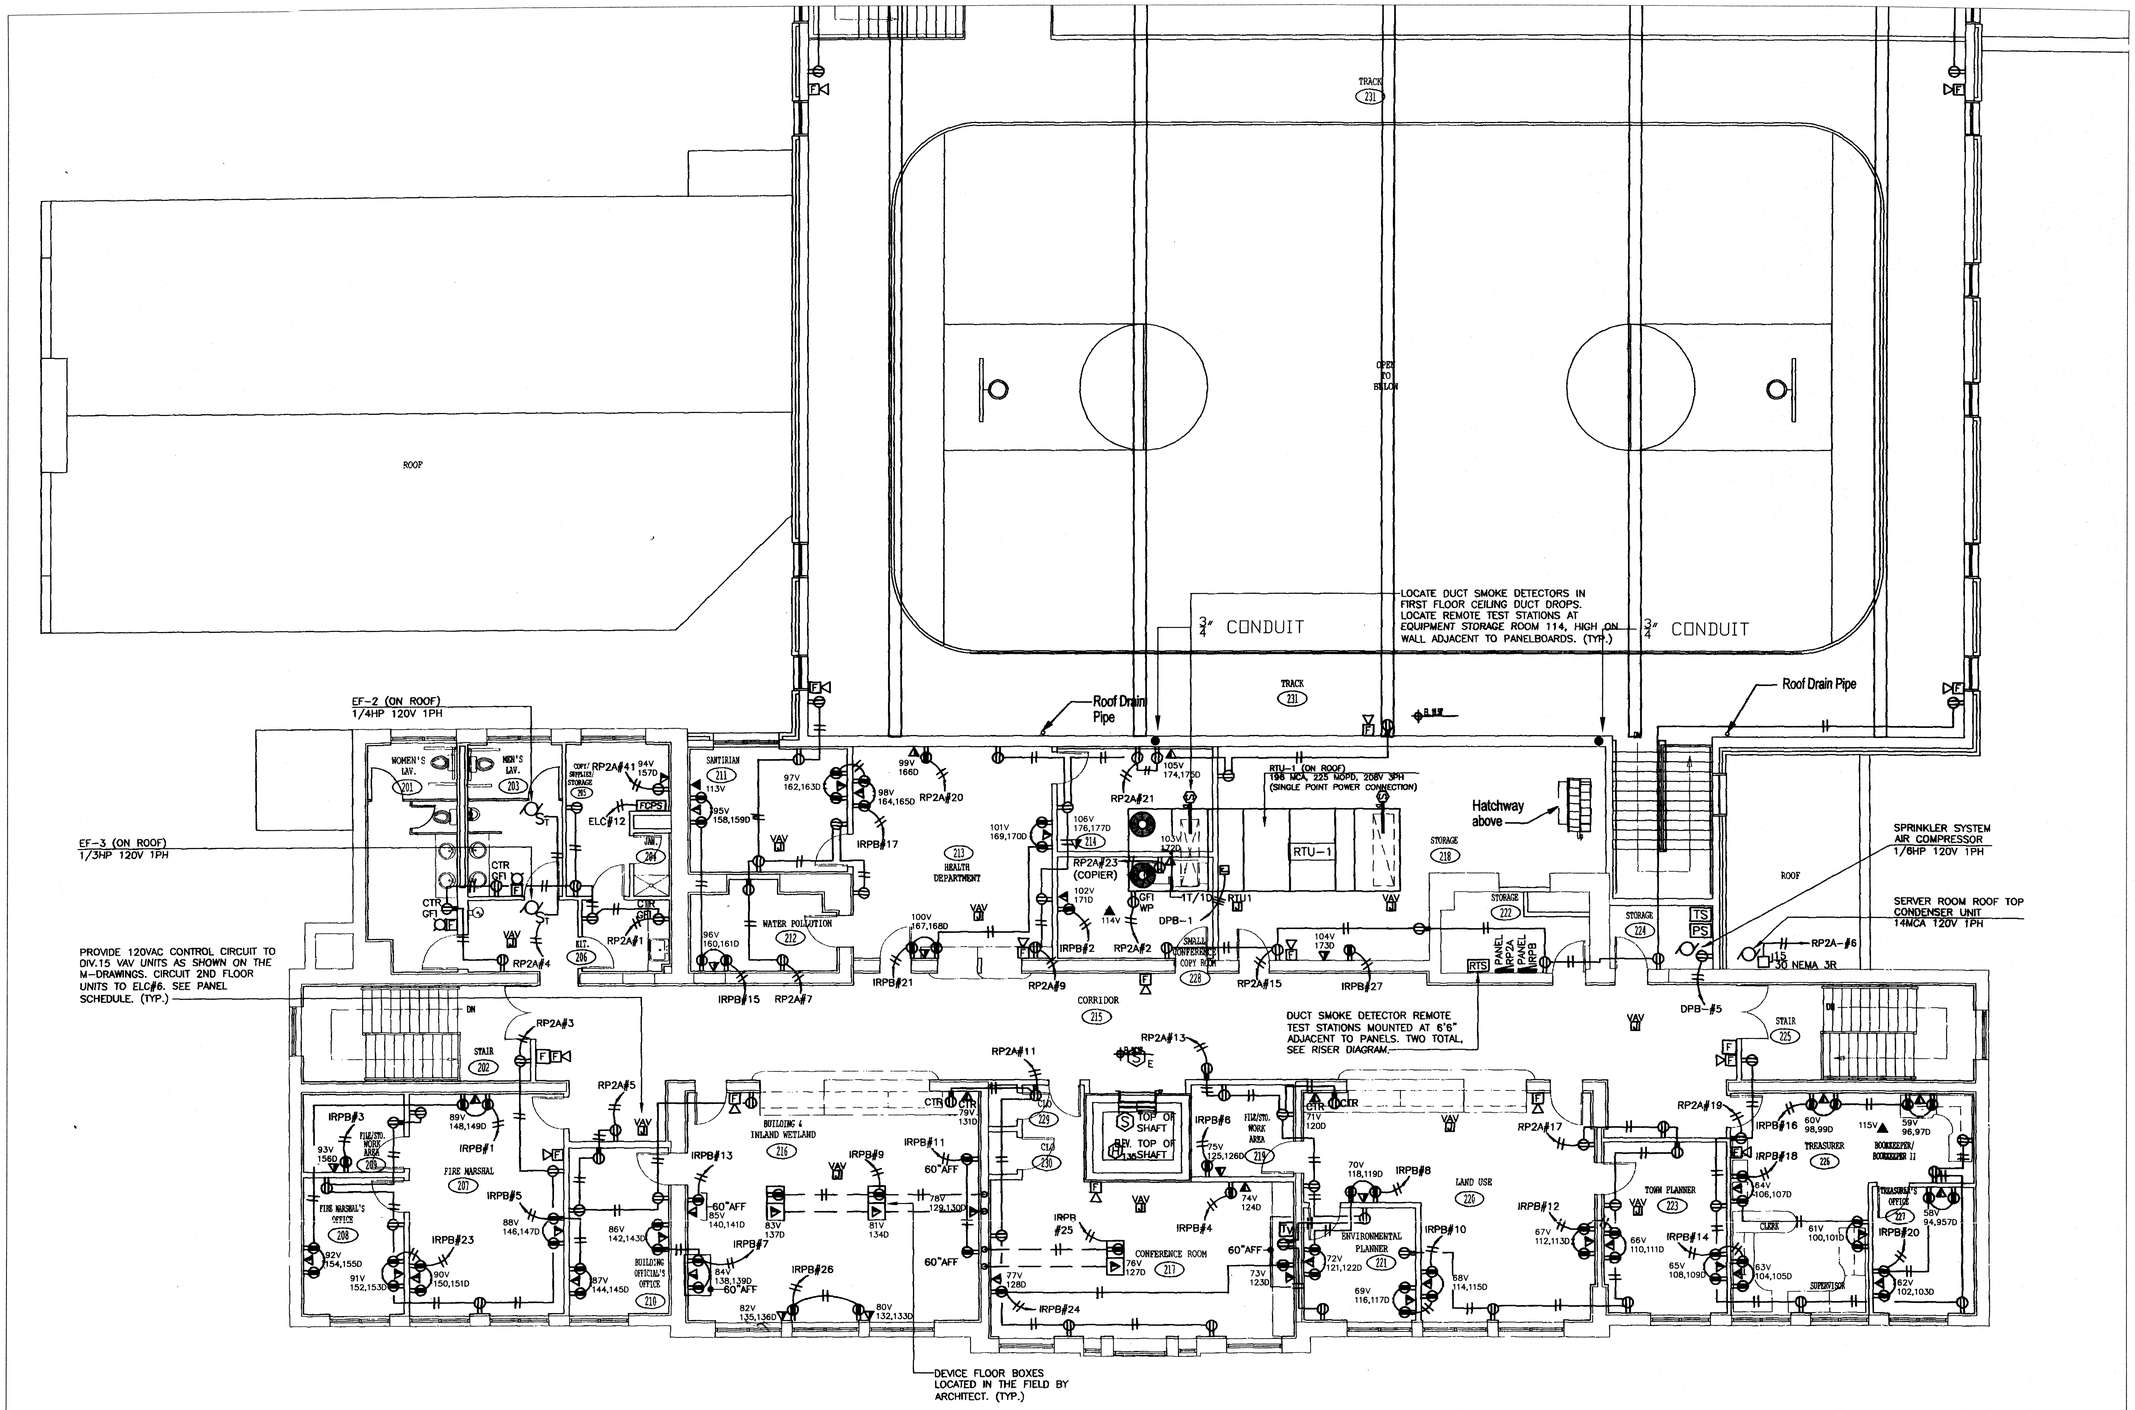

MAIN STREET SCHOOL ~ OLD SAYBROOK, CONN

DRAWING PREPARED BY

SBC STRUCTURED CABLING SYSTEMS

1.800.386.0300

DRAWING TITLE

SECOND FLOOR TELE/COMM LAYOUT

ENGINEER	REMARKS			
FRANK ANDREWS				
DRAWN BY	DATE	ENGINEERING #	SCALE	
VJP	07-14-2004	XXXXX	NOT TO SCALE	PAGE 1 OF 1